PROPOSED

Ronald & Heide Pachura

RESIDENCE

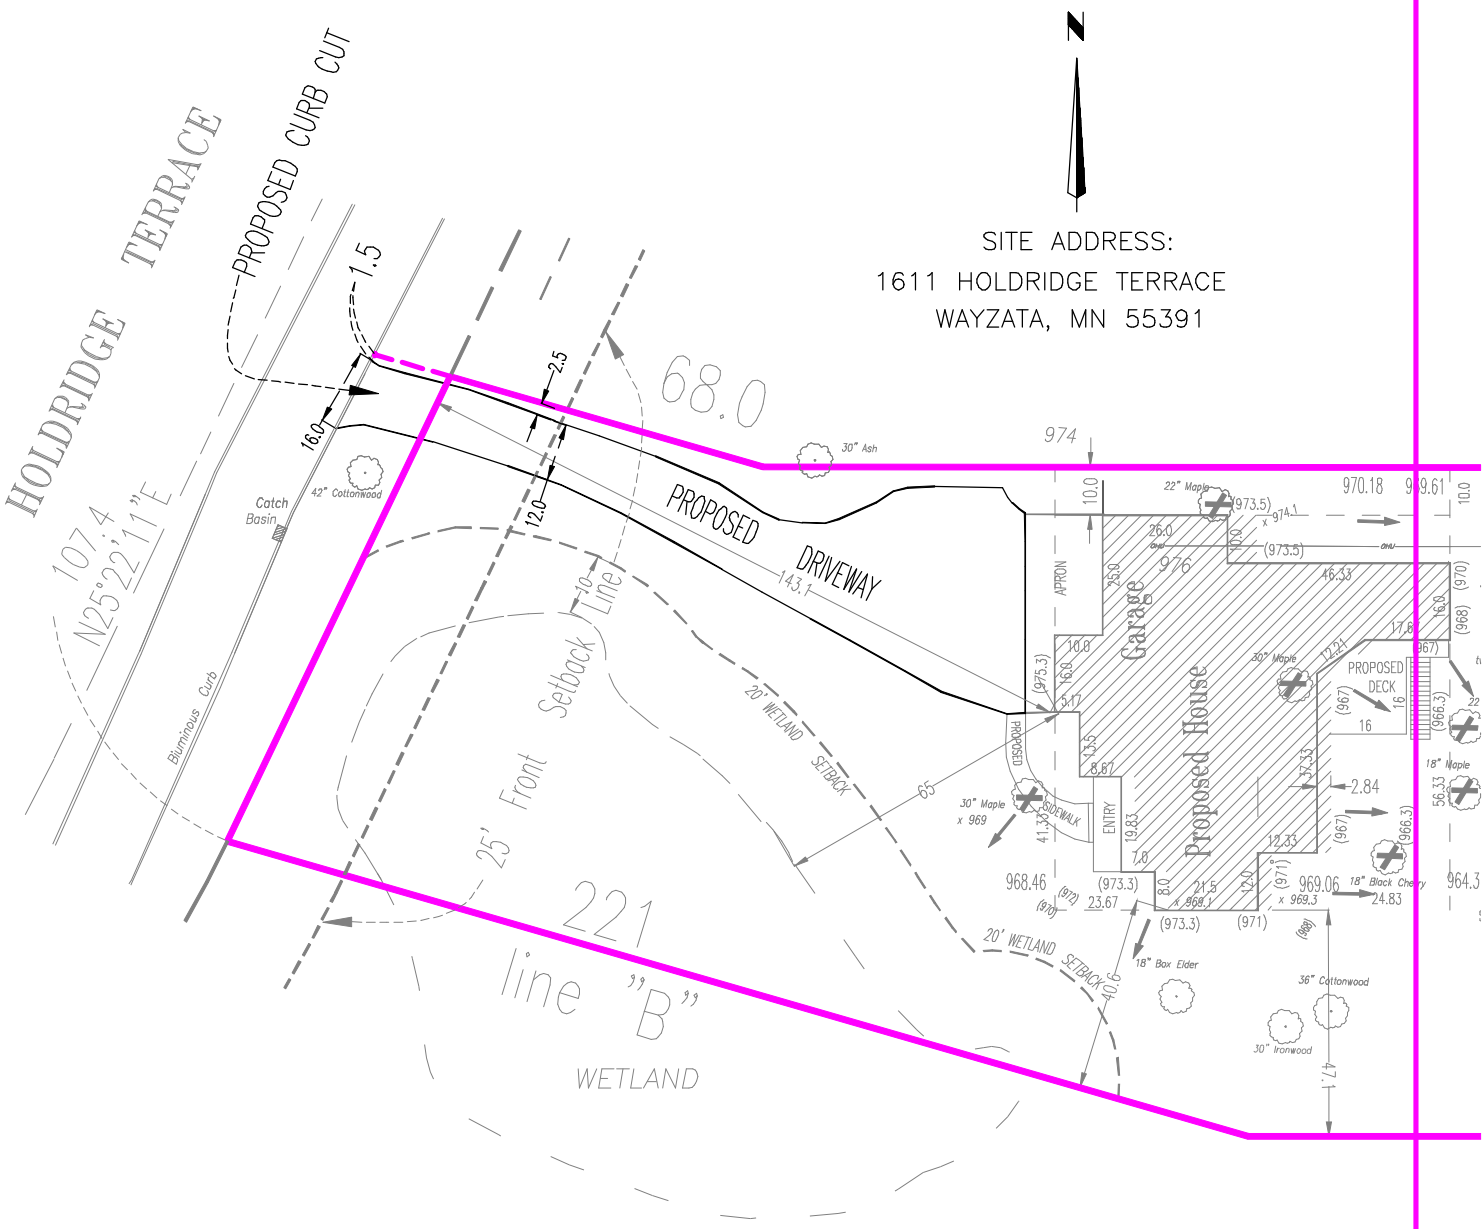

SITE ADDRESS:
1611 HOLDRIDGE TERRACE
WAYZATA, MN 55391

Variance Exhibit

(CURB CUT SETBACK)

DEMARS-GABRIEL
LAND SURVEYORS, INC.
2317 W. 93rd St.
Bloomington, MN 55431
763-559-0908
612-751-6785
dec@qwestoffice.net

I hereby certify that this survey, plan or report was prepared by me or under my direct supervision and that I am a duly Registered Land Surveyor under the Laws of the State of Minnesota.

David E. Crook

Date: March 12, 2020

Minn. Reg. No. 22414

REVISED: 3/18/2020
REVISED: 3/19/2020

File No.
14713 VAR

Book-Page

Scale
1"=40'